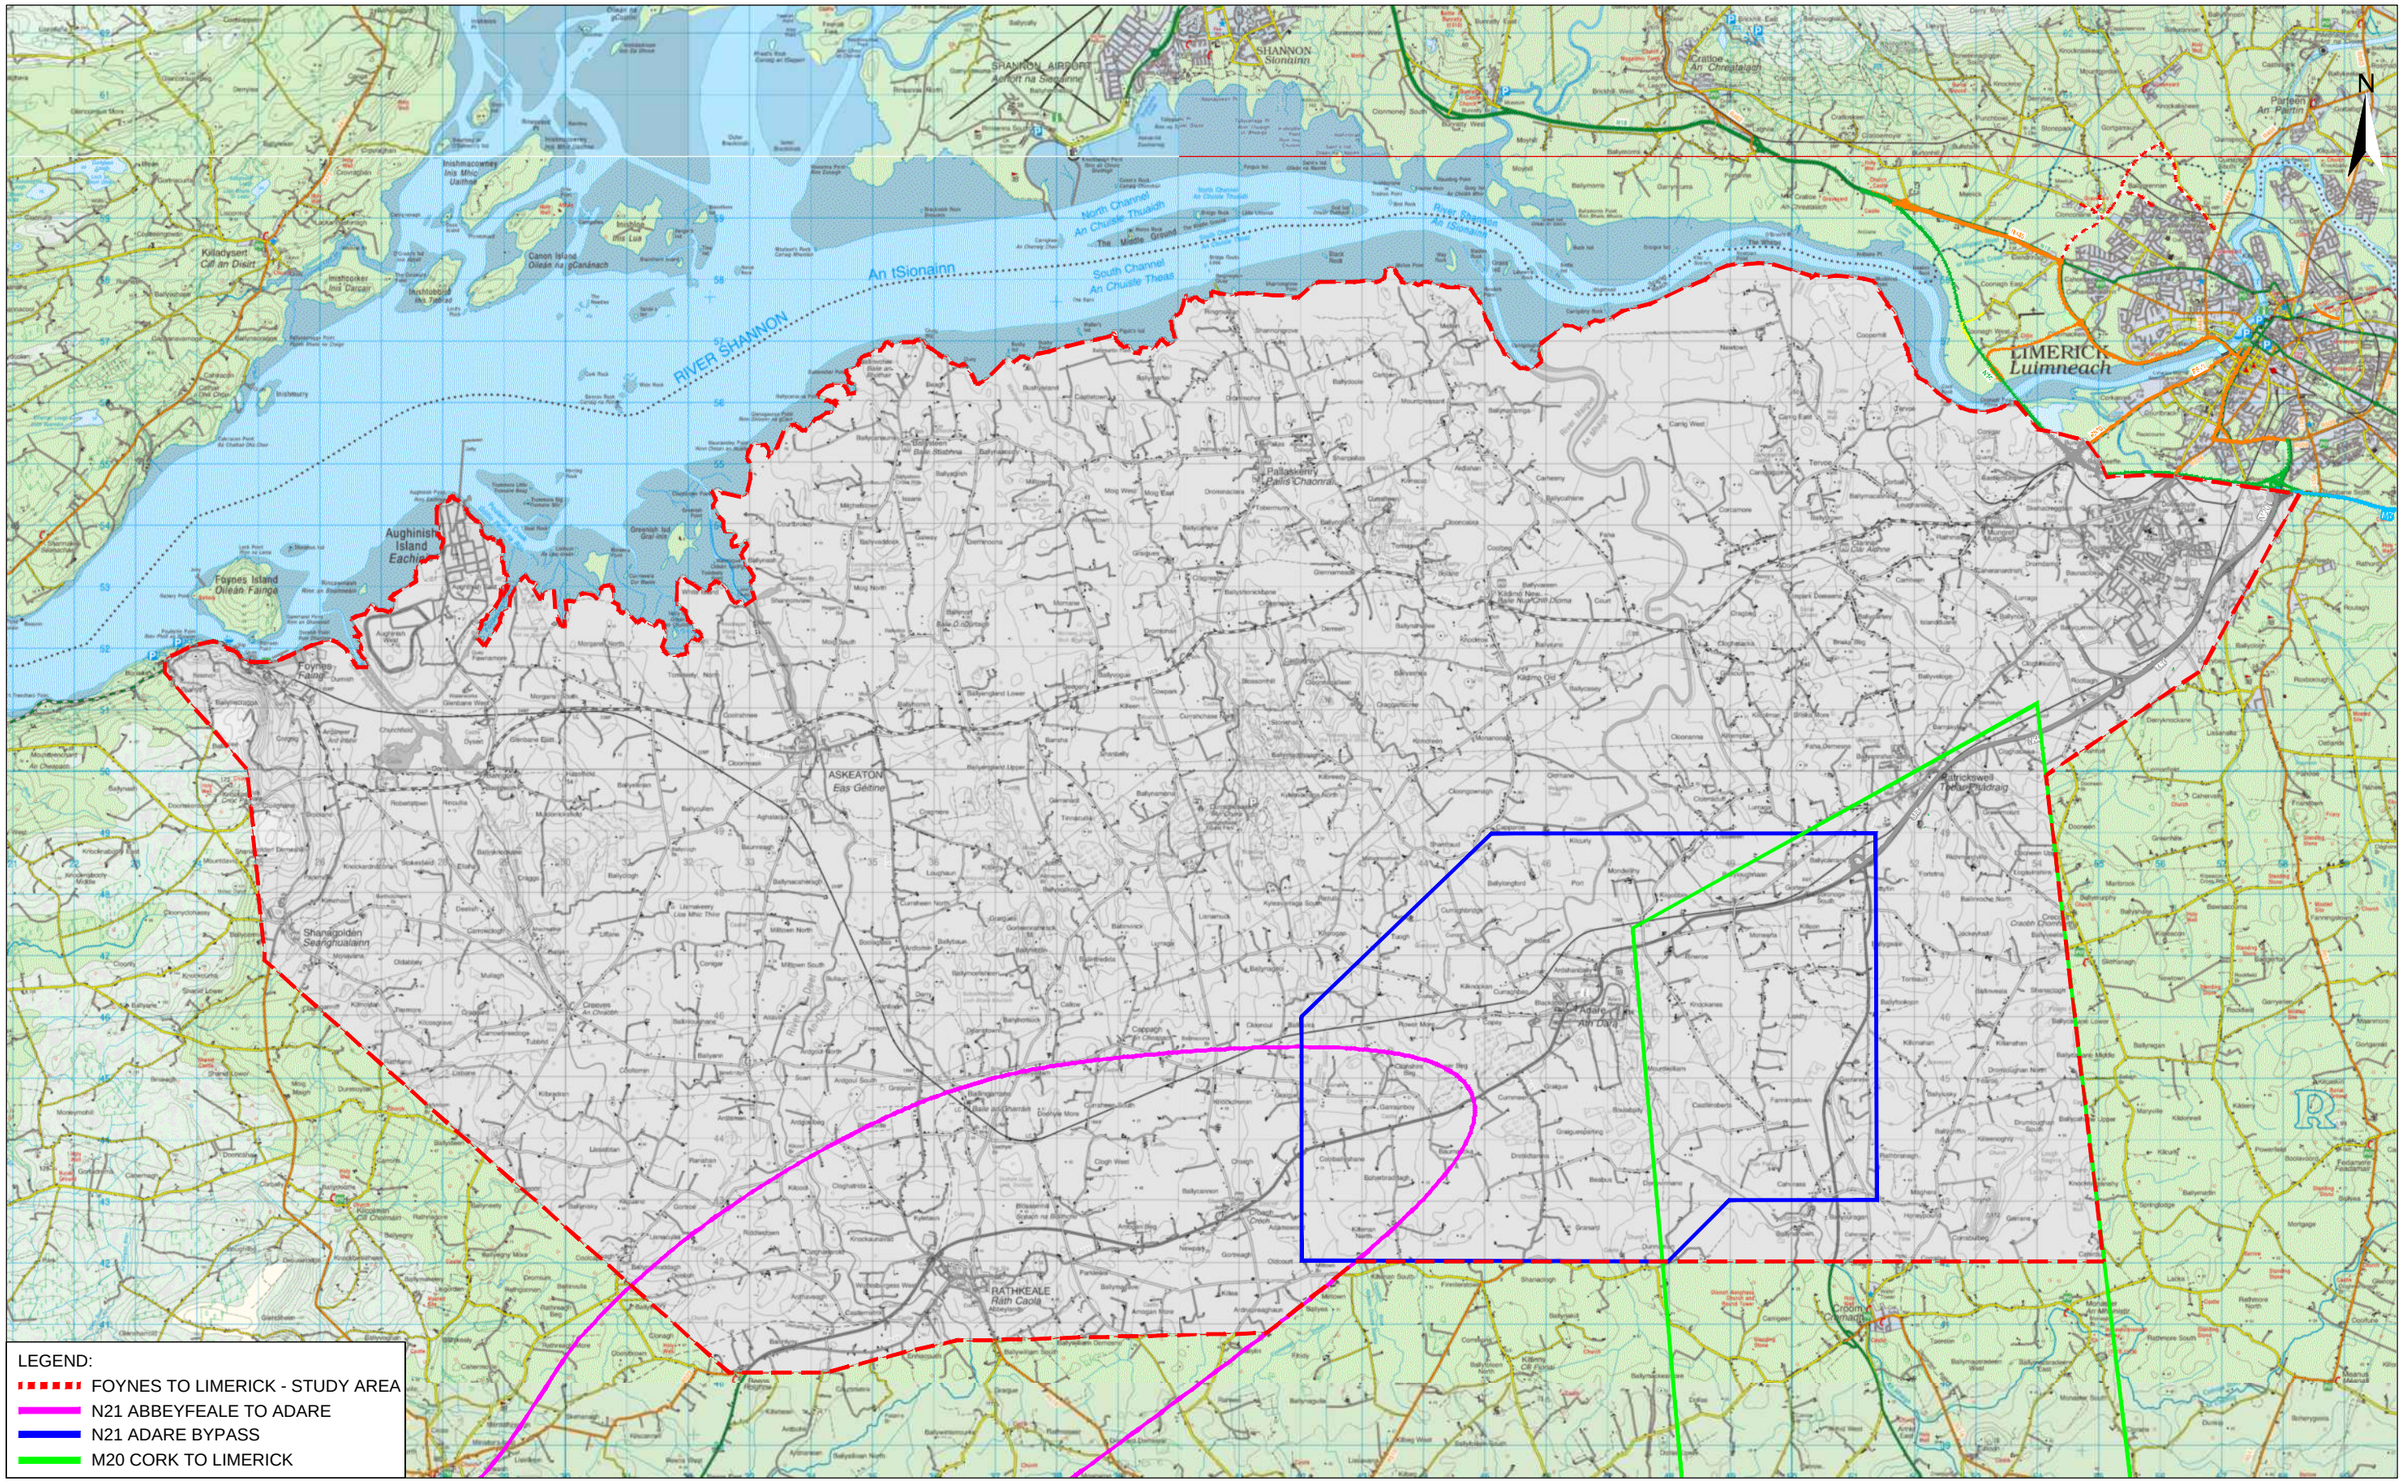

Bonneagar Iompair Éireann
Transport Infrastructure Ireland

An Roinn Iompair Turasóireachta agus Spóirt
Department of Transport, Tourism and Sport

Limerick City & County Council

Mid West National Road Design Office

No.	Revision / Stage	Date	By	Chk'd	App'd
	PRELIMINARY				
	APPROVAL				
	TENDER				
	CONSTRUCTION				

Roughan & O'Donovan-AECOM Alliance

ROD ROUGHAN & O'DONOVAN
AECOM

Arena House, Arena Road,
Sandyford, Dublin 18.
Tel : +353 (1) 2940800
Fax : +353 (1) 2940820
e-mail : info@rod.ie
Website : www.rod.ie
www.aecom.com

Designed: MH | Checked: MC | Approved: SMG | Status: ROUTE SELECTION

Project Title: FOYNES TO LIMERICK ROAD IMPROVEMENT SCHEME

Drawing Title: DEVELOPMENT OF STUDY AREA

Drawn: LA	Job No: 14.131	Drawing No: CS-001	Rev:
Scale: N.T.S.	Date: May 2016		

Ordnance Survey Ireland Licence No EN 0006515
©Ordnance Survey Ireland and Government of Ireland.

Jun 09, 2016 - 12:09pm Drawing Location: J:\2014\14131\Dwg\Route\002-CS-001-002 - Constraints Study Area.dwg

DO NOT SCALE USE FIGURED DIMENSIONS ONLY

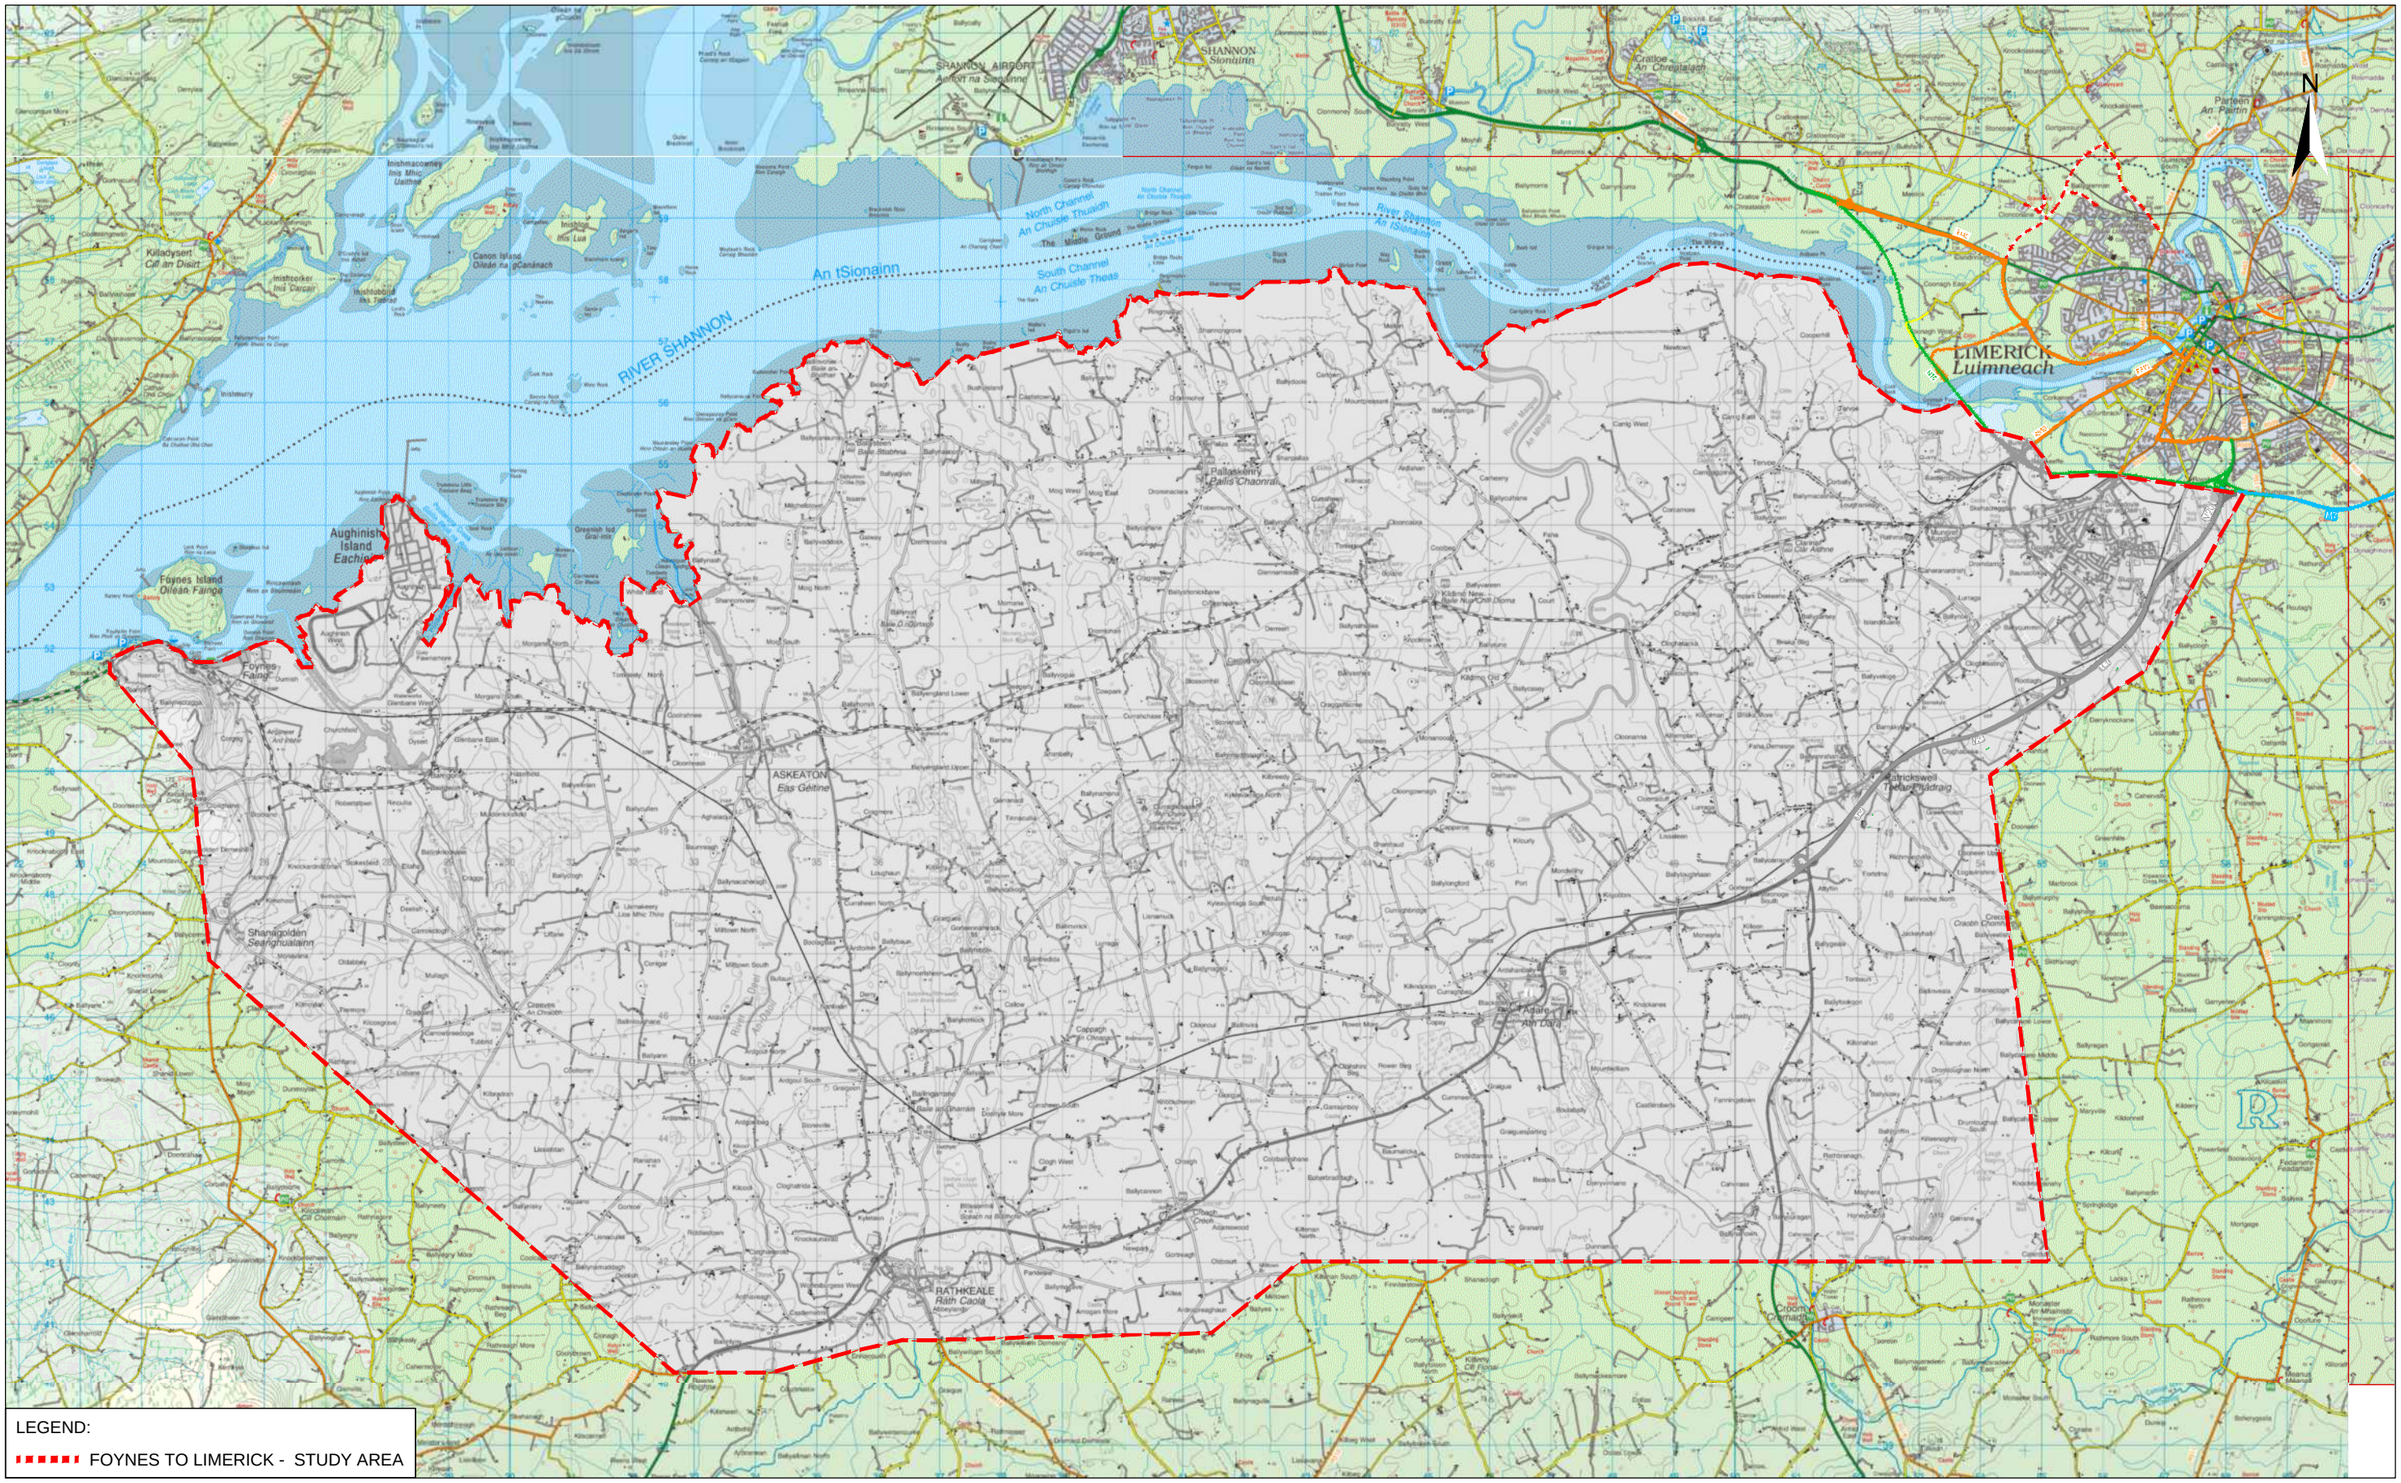

LEGEND:

FOYNES TO LIMERICK - STUDY AREA

No.	Revision	Date	By	Chk'd	App'd

Stage	Date	App'd
PRELIMINARY		
APPROVAL		
TENDER		
CONSTRUCTION		

Roughan & O'Donovan-AECOM Alliance

Arena House, Arena Road,
Sandyford, Dublin 18.
Tel : +353 (1) 2940800
Fax : +353 (1) 2940820
e-mail : info@rod.ie
Website : www.rod.ie
www.aecom.com

Designed: MH | Checked: MC | Approved: SMG | Status: ROUTE SELECTION

Project Title: FOYNES TO LIMERICK ROAD IMPROVEMENT SCHEME

Drawing Title: STUDY AREA

Drawn:	Job No:	Drawing No:	Rev:
LA	14.131	CS-002	
Scale: N.T.S.	Date: May 2016		

Ordnance Survey Ireland Licence No EN 0006515
©Ordnance Survey Ireland and Government of Ireland.

Jun 09, 2016 - 12:09pm Drawing Location: J:\2014\14131\Dwg\Route\002-CS-001-002 - Constraints Study Area.dwg

DO NOT SCALE USE FIGURED DIMENSIONS ONLY